TERRA PACIFIC

LEGEND

R RETURN LINE
TR RETURN LINE (TROUGH)
J SPA JET
F FILL LINE (2" MIN. ABOVE WATER LINE)
SKIMMER
SKIMMER W/ EQUALIZER LINE W/ APPROVED DRAIN COVER OVER SKIMMER EQUALIZER.
SPA DRAIN
MAIN DRAIN W/ APPROVED DRAIN COVER
P.V.C. PIPE
DRAIN IN WALL OF SPA OR POOL W/ APPROVED DRAIN COVER
G GAS SUPPLY
S.S. CUP ANCHOR FOR SAFETY ROPE AT WATERLINE
SMALL LIGHT
LARGE LIGHT
SEE DETAIL FOR BOX OUT NICHE
ELEVATION FROM TOP OF DECK JOIST
SLOPE BY BUILDER

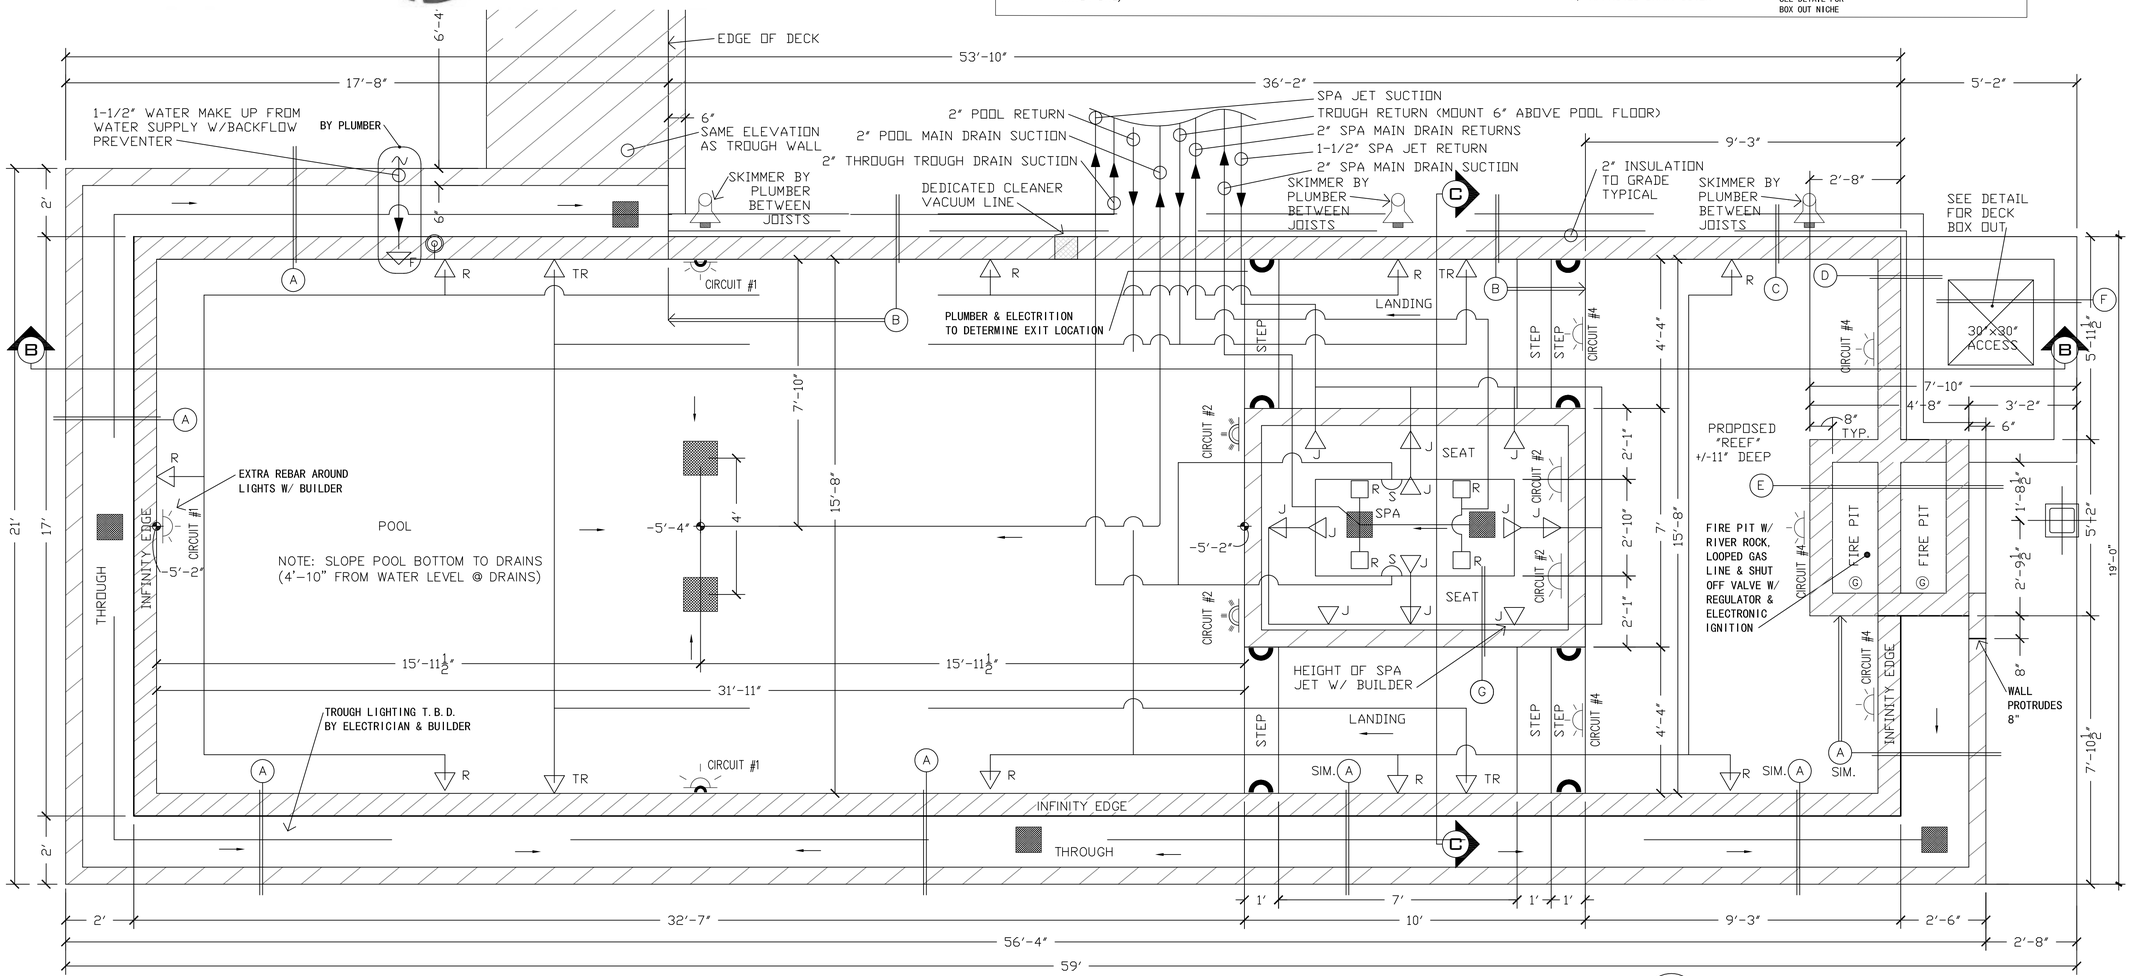

A PS-2 PROPOSED POOL LAYOUT
SCALE: 1/2": 1'-0"

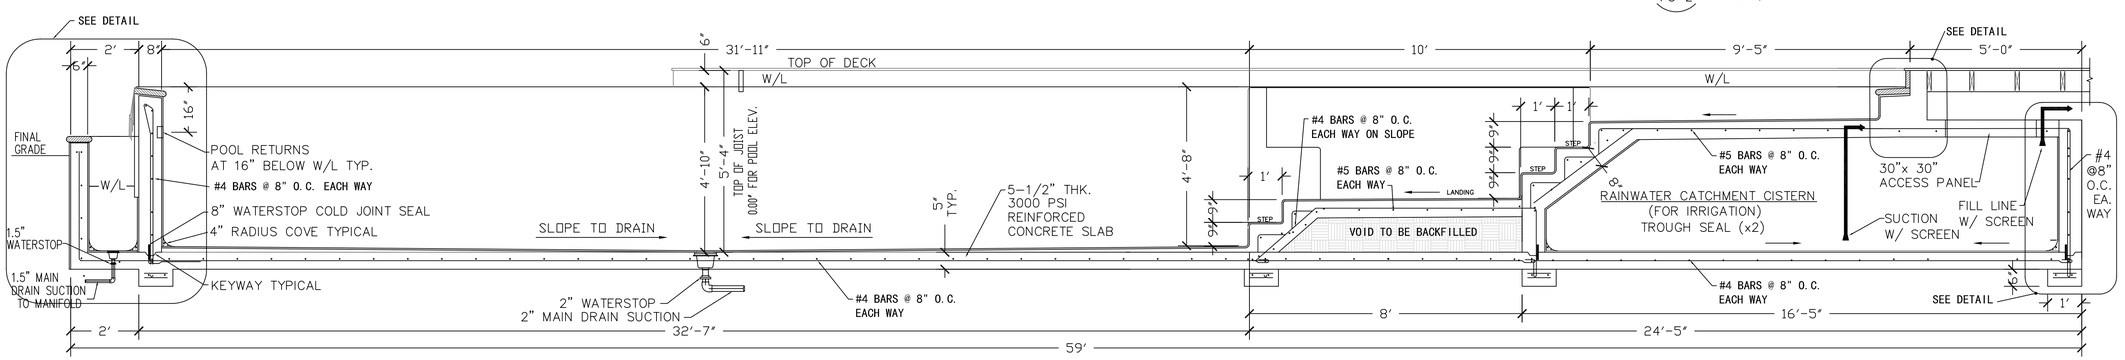

B PS-2 SWIMMING POOL SECTION
SCALE: 1/2": 1'-0"

INFINITY POOL / SPA PLAN